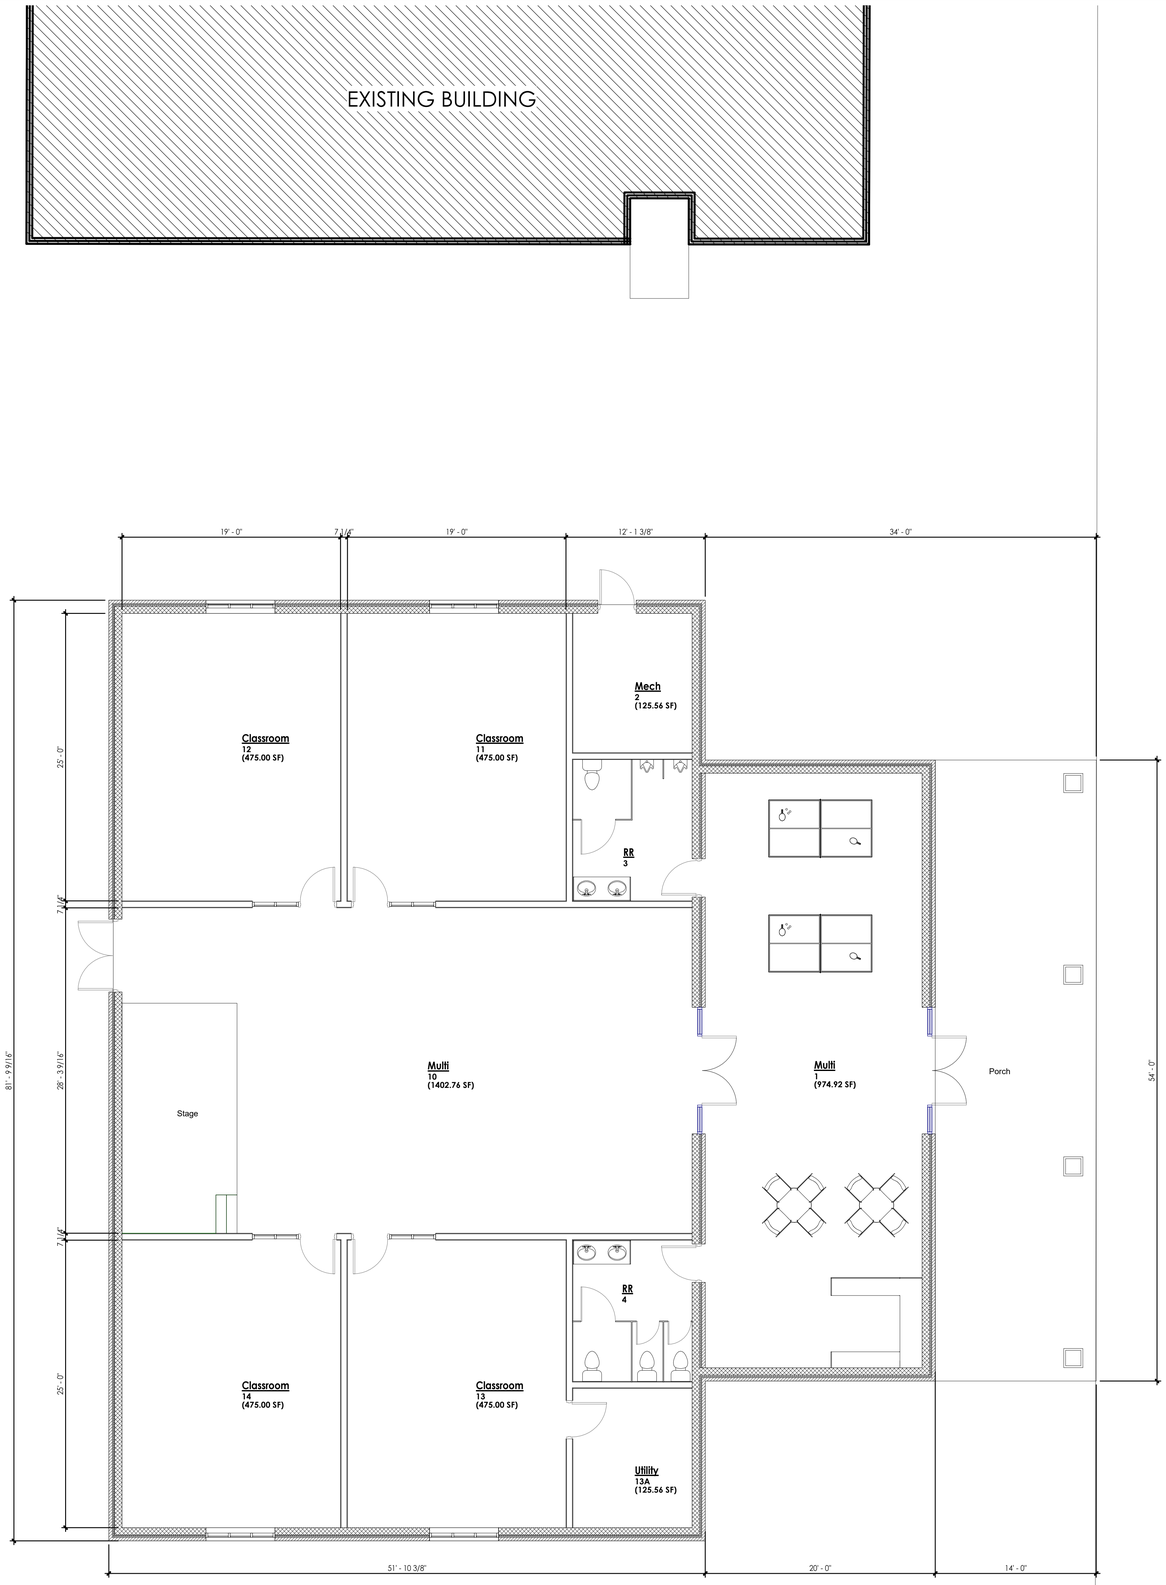

Floor Plan - Phase 3

3/16" = 1'-0"

EXISTING PARKING

EXISTING PARKING

TLM ASSOCIATES
Architects + Engineers

REVISIONS

NO.	DATE	BY	DESCRIPTION

CONSULTANT

Preliminary
Not For Construction

TLM ASSOCIATES, INC.
ARCHITECTS + ENGINEERS
www.tlmae.com
117 East LaFayette Street Jackson, Tennessee
731.988.9840 (phone) - 731.988.9959 (fax)

Floor Plan - Phase 3

FIRST BAPTIST CHURCH - DRESDEN ADDITION AND RENOVATION
for
FIRST BAPTIST CHURCH
DRESDEN, TN 38225

8 July 2021

J-6324

A2.6